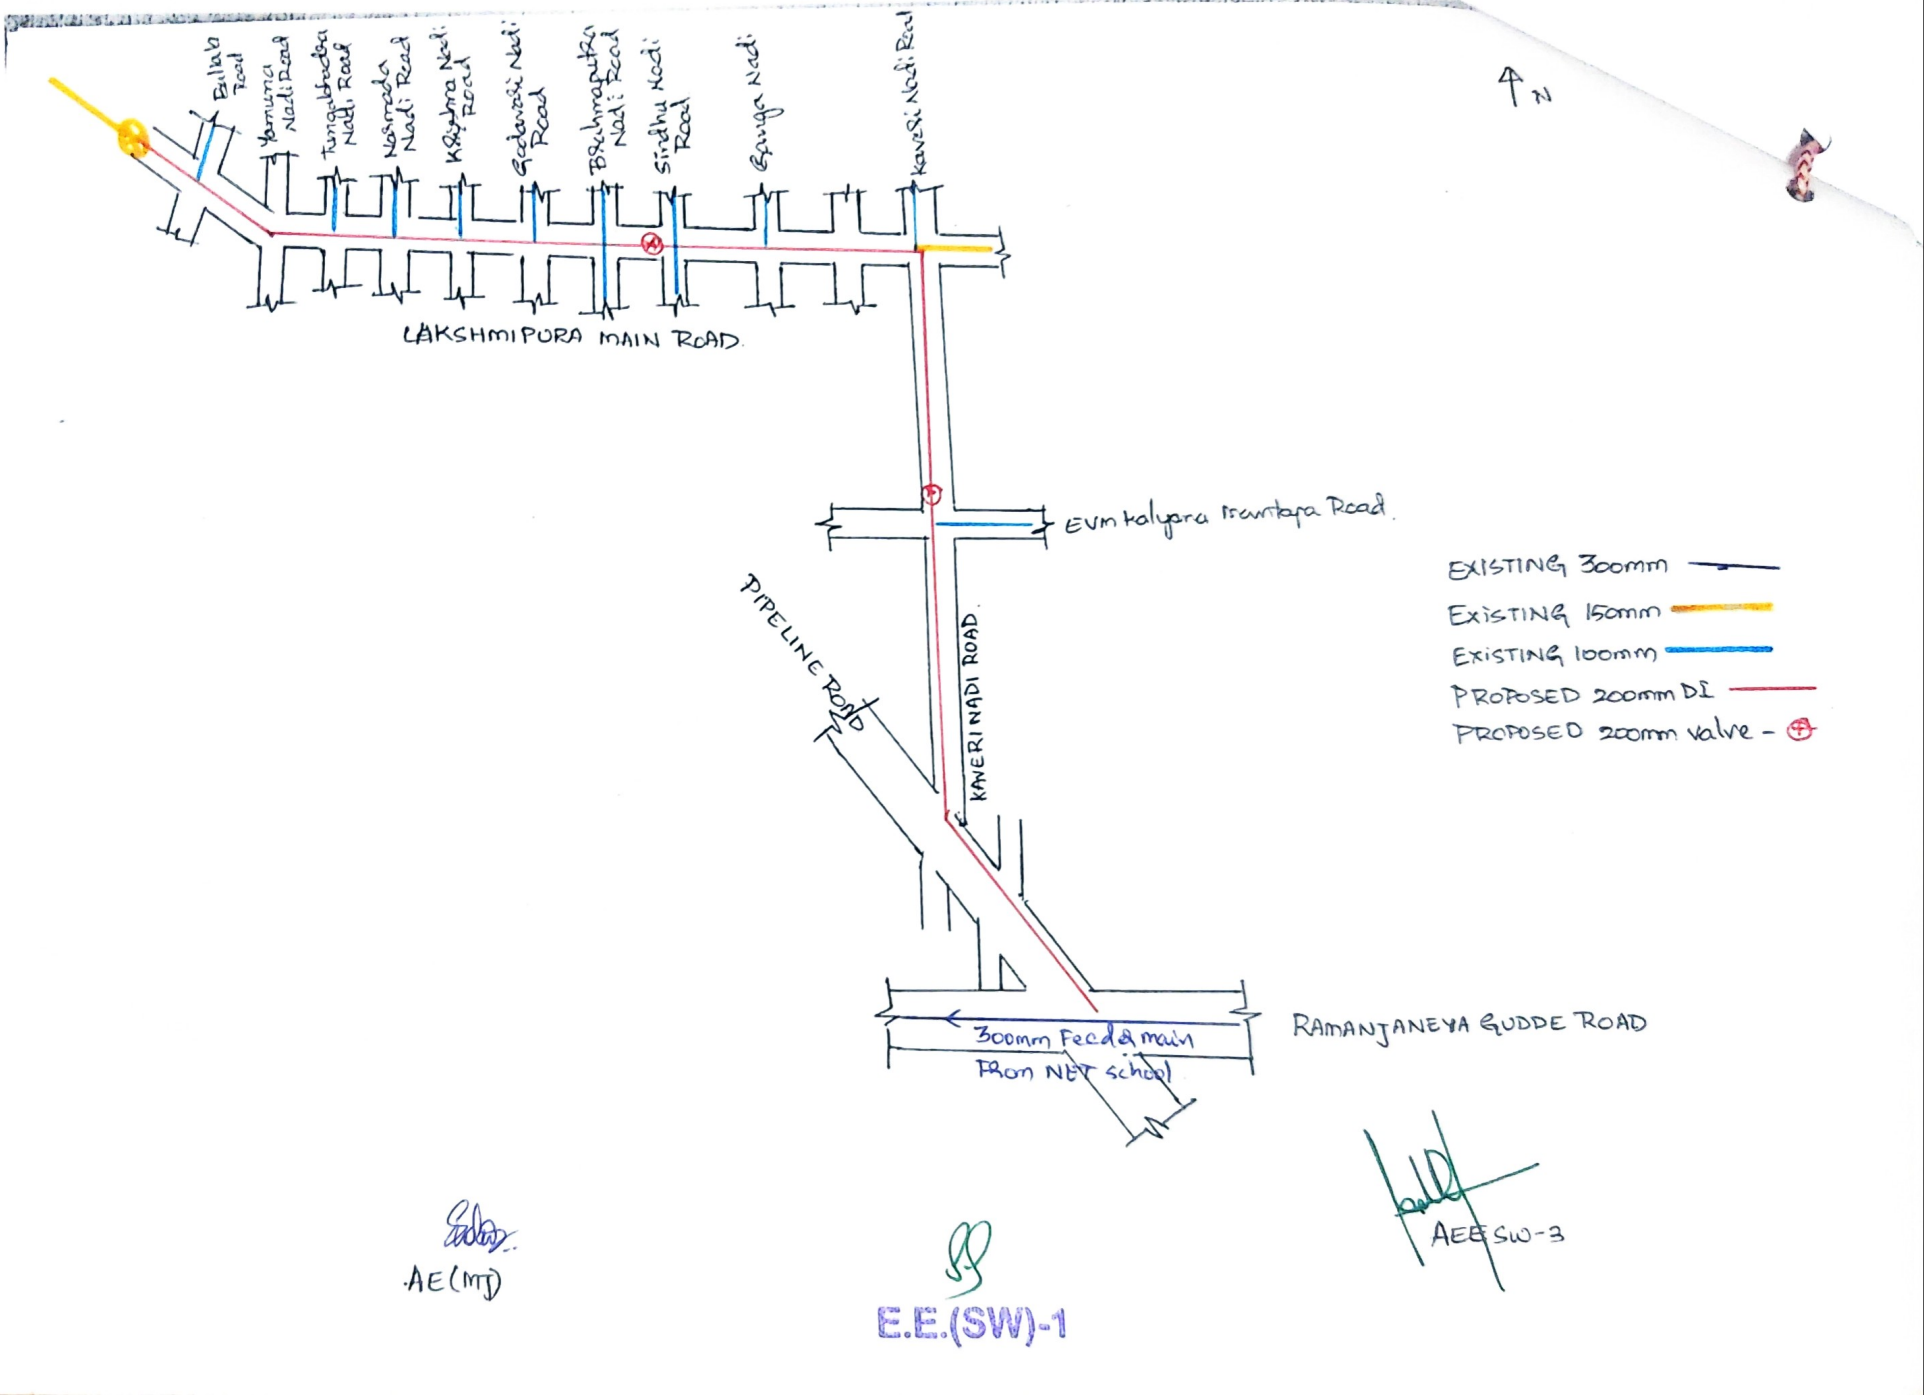

Scanned with ACE Scanner

WORK OF PROVIDING AND LAYING OF 200mm DIA WATER LINE AT PIPELINE ROAD KAVERI NADI ROAD AND LAKSHMIPURA MAIN ROAD COMING UNDER MOUNT JOY SERVICE STATION OF AEE (SW-3) Sub.dvn.

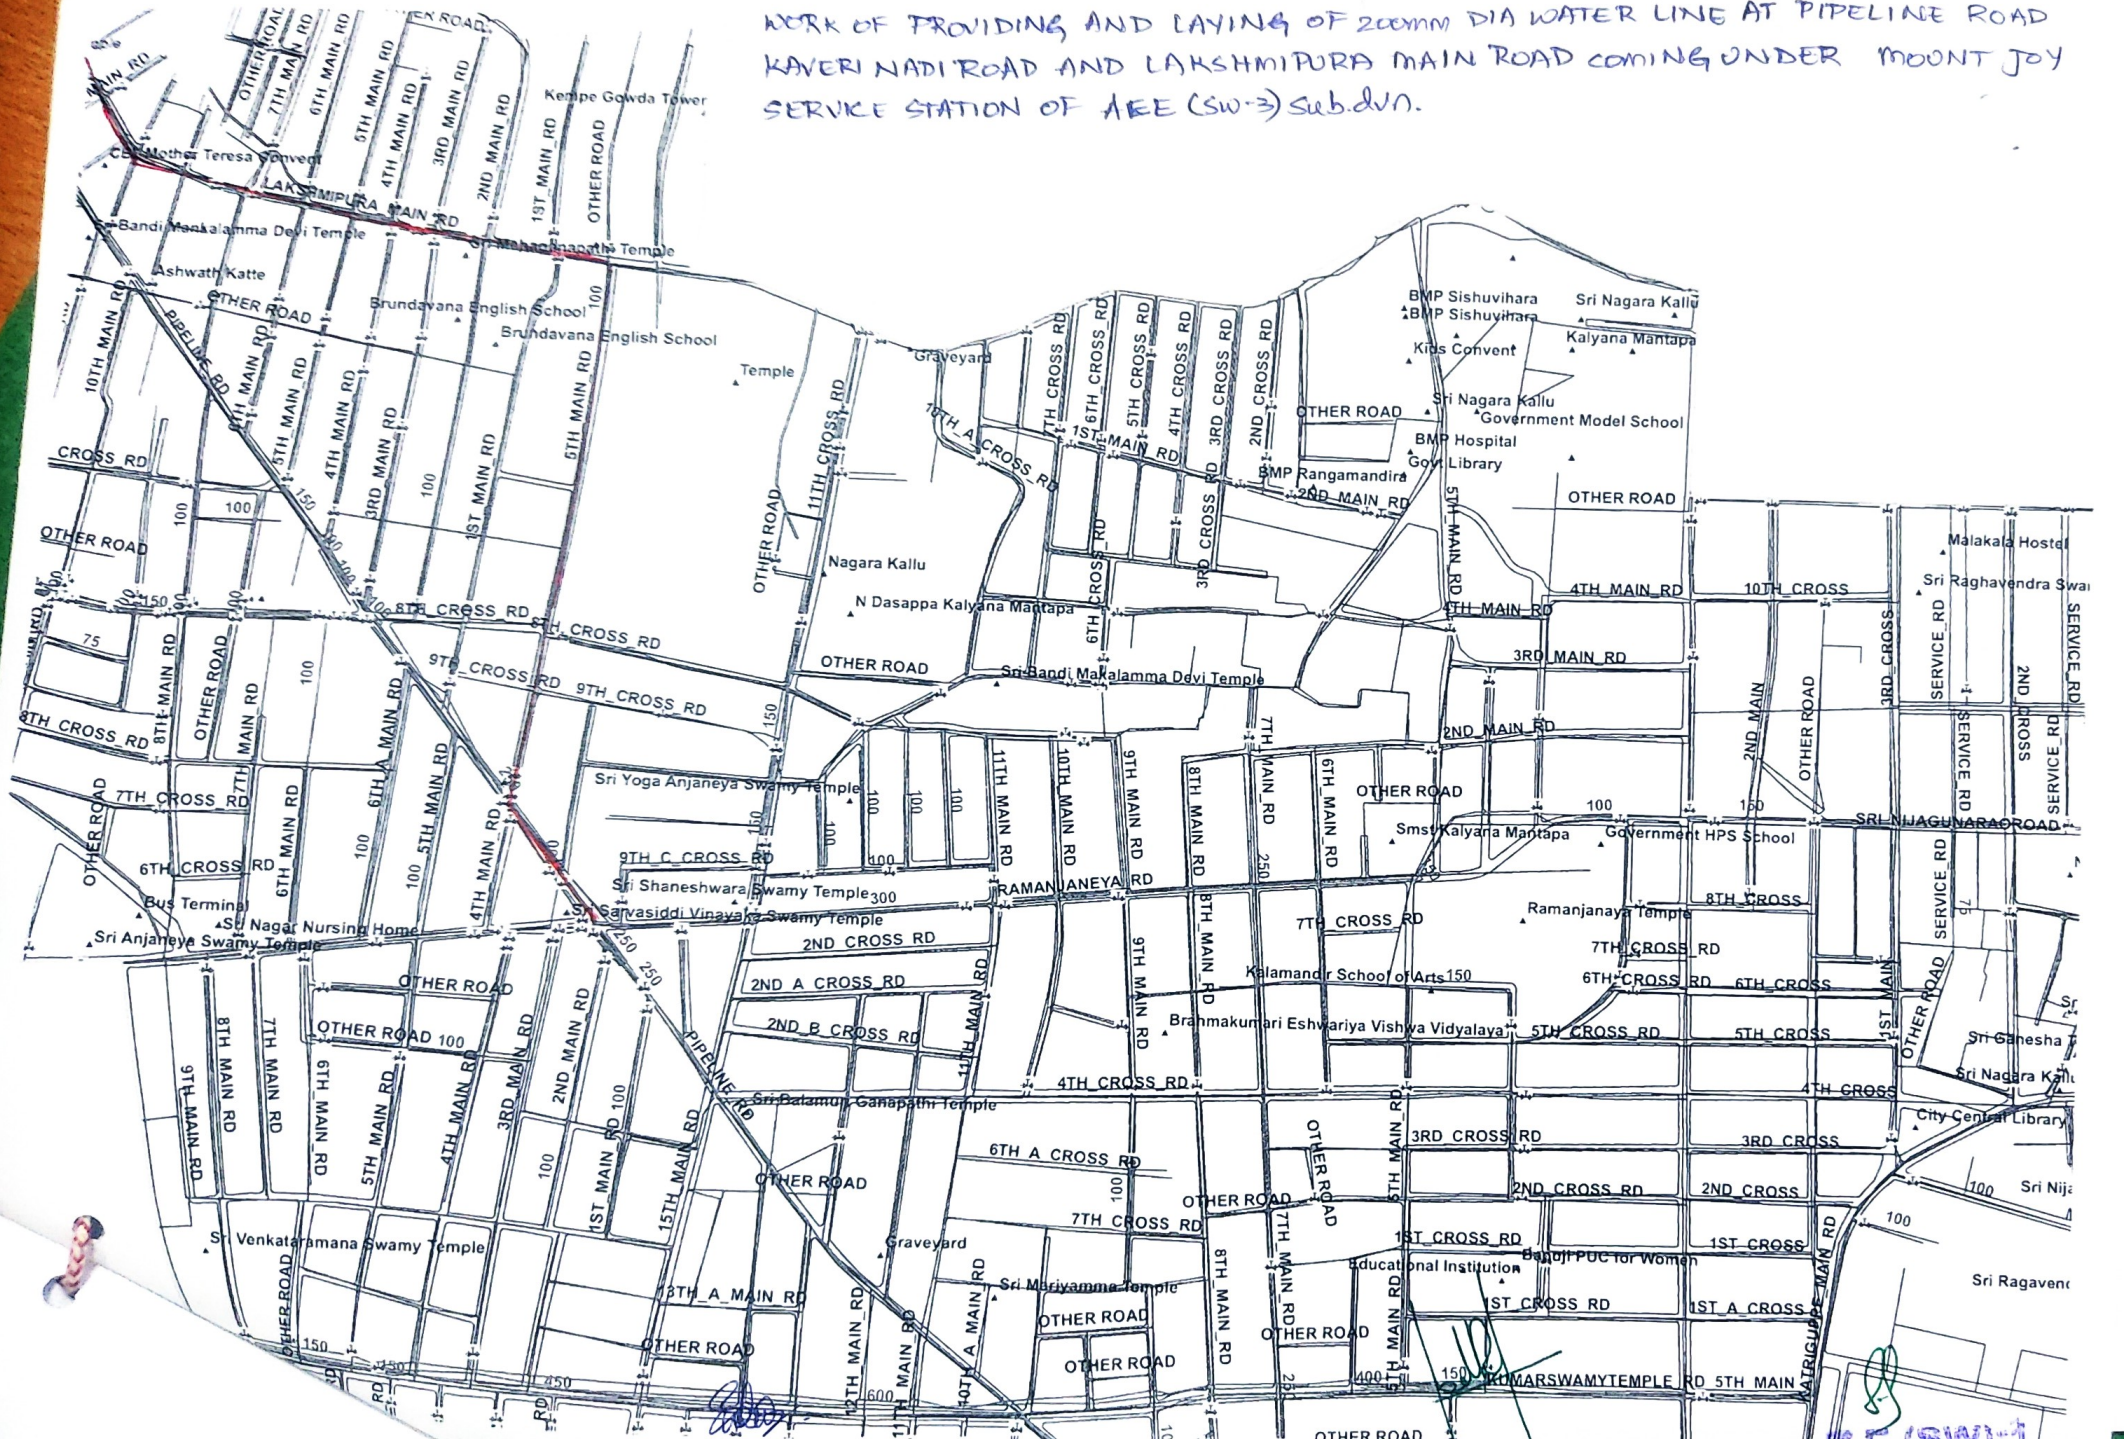

Scanned with ACE Scanner